DO NOT SCALE FROM THIS DRAWING. THE CONTRACTOR IS TO CHECK ALL DIMENSIONS AND LEVELS ON SITE BEFORE COMMENCING WORK, AND NOTIFY THE ARCHITECT OF ANY DESCREPANCIES.

RIGHT SIDE ELEVATION

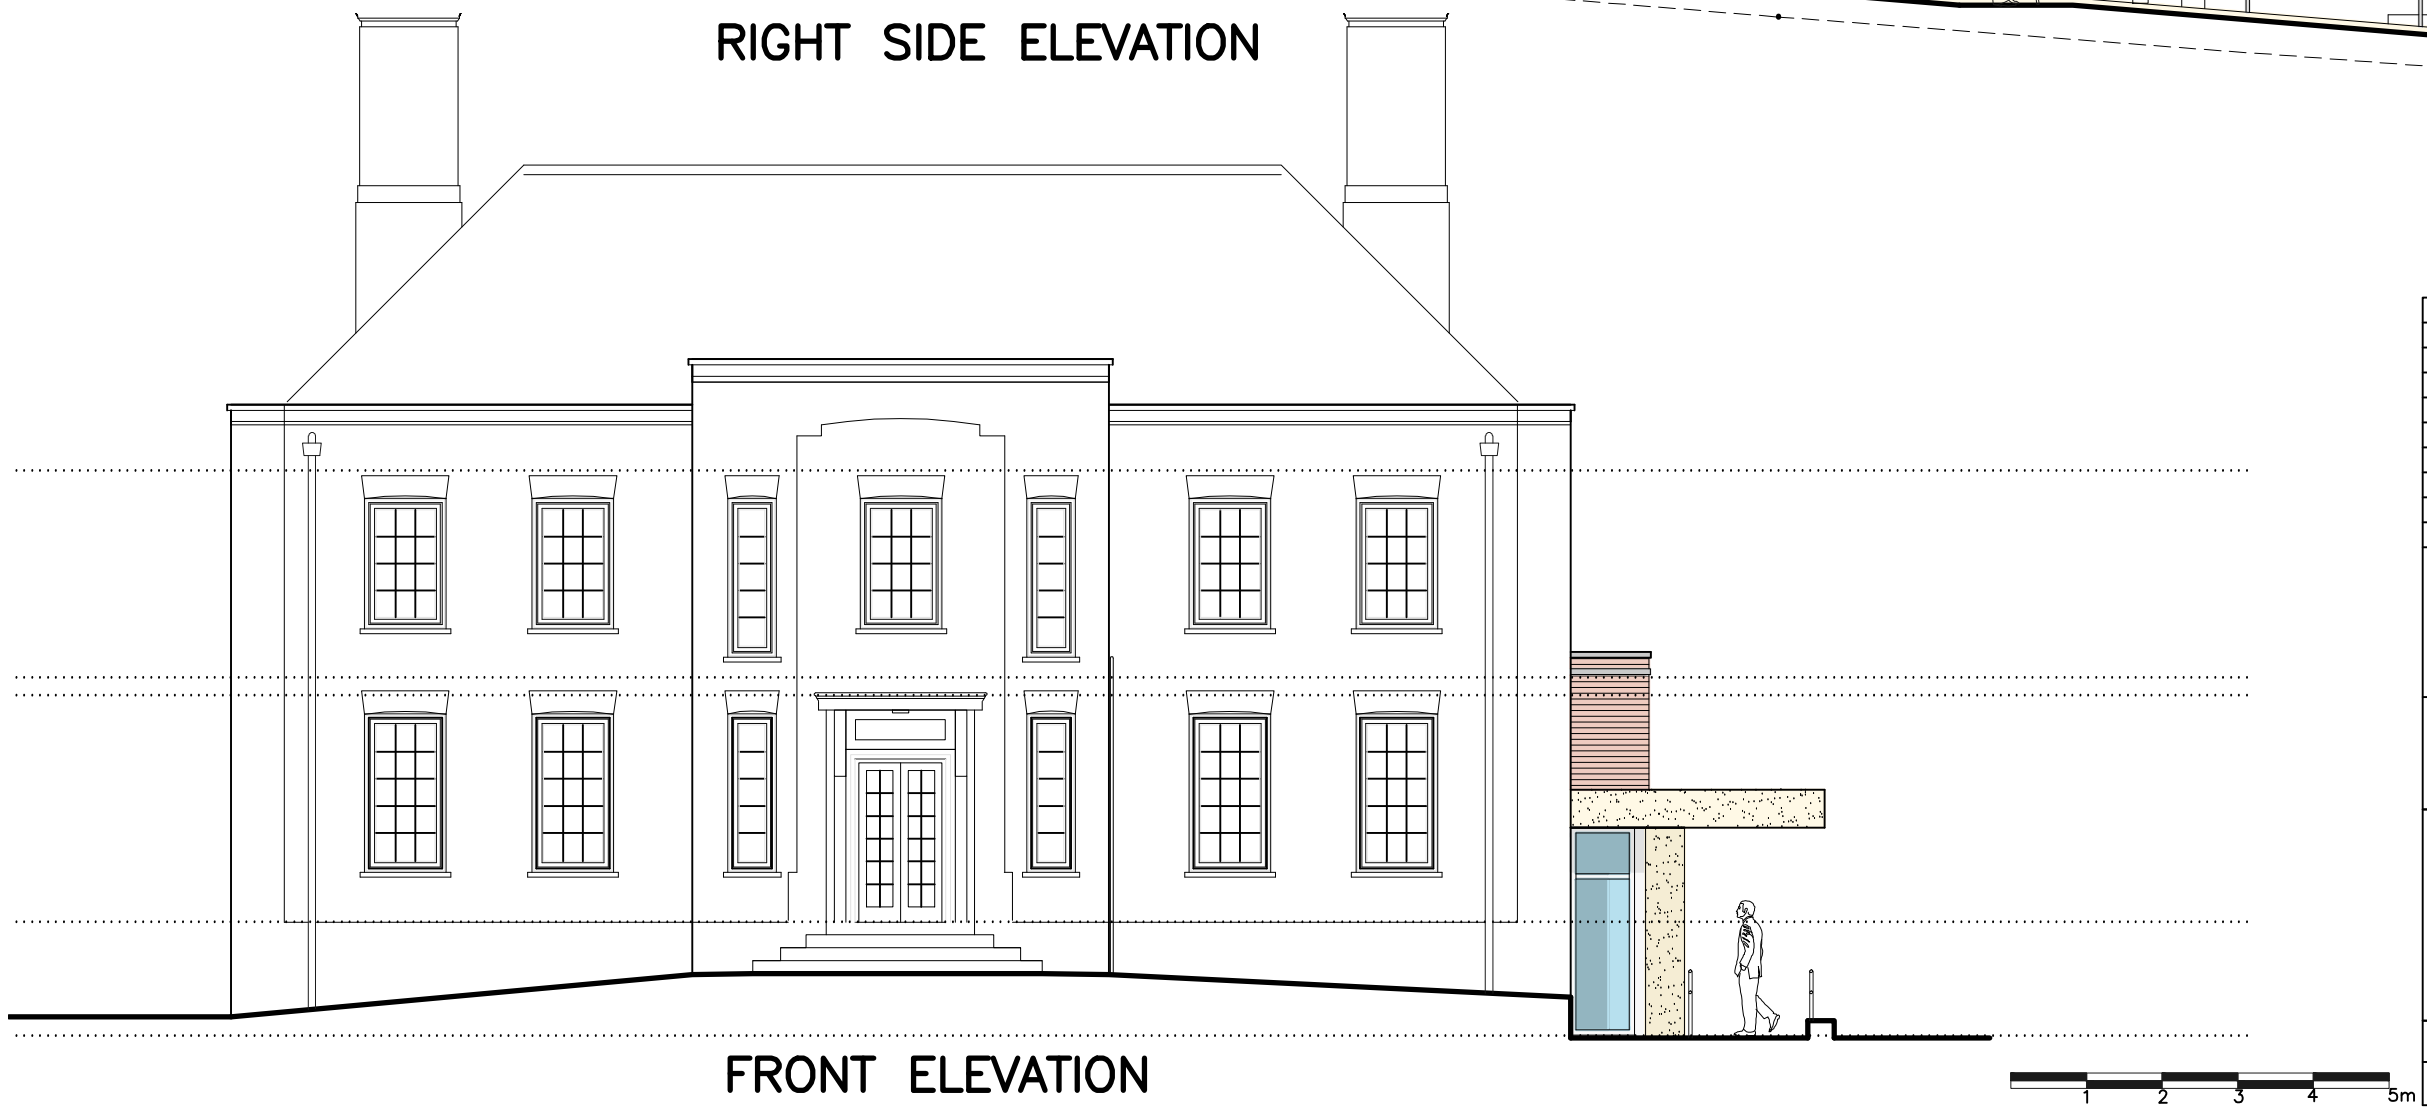

FRONT ELEVATION

REV.	DATE	DESCRIPTION

PROJECT

ST. ELISABETHS
EASTBOURNE

TITLE

ELEVATIONS
IN COLOR

JDC
JOHN D CLARKE
AND PARTNERS
CHARTERED ARCHITECTS
2 West Terrace,Eastbourne,BN21 4QX · Tel: 01323 411506 · Fax: 410064
E-mail: admin@johndclarkeandpartners.co.uk Website: www.johndclarkeandpartners.co.uk

SCALE	DRAWING NO	DRAWN BY
1:100M	8678/08	APR
DATE FEBUARY 2008	REVISION	